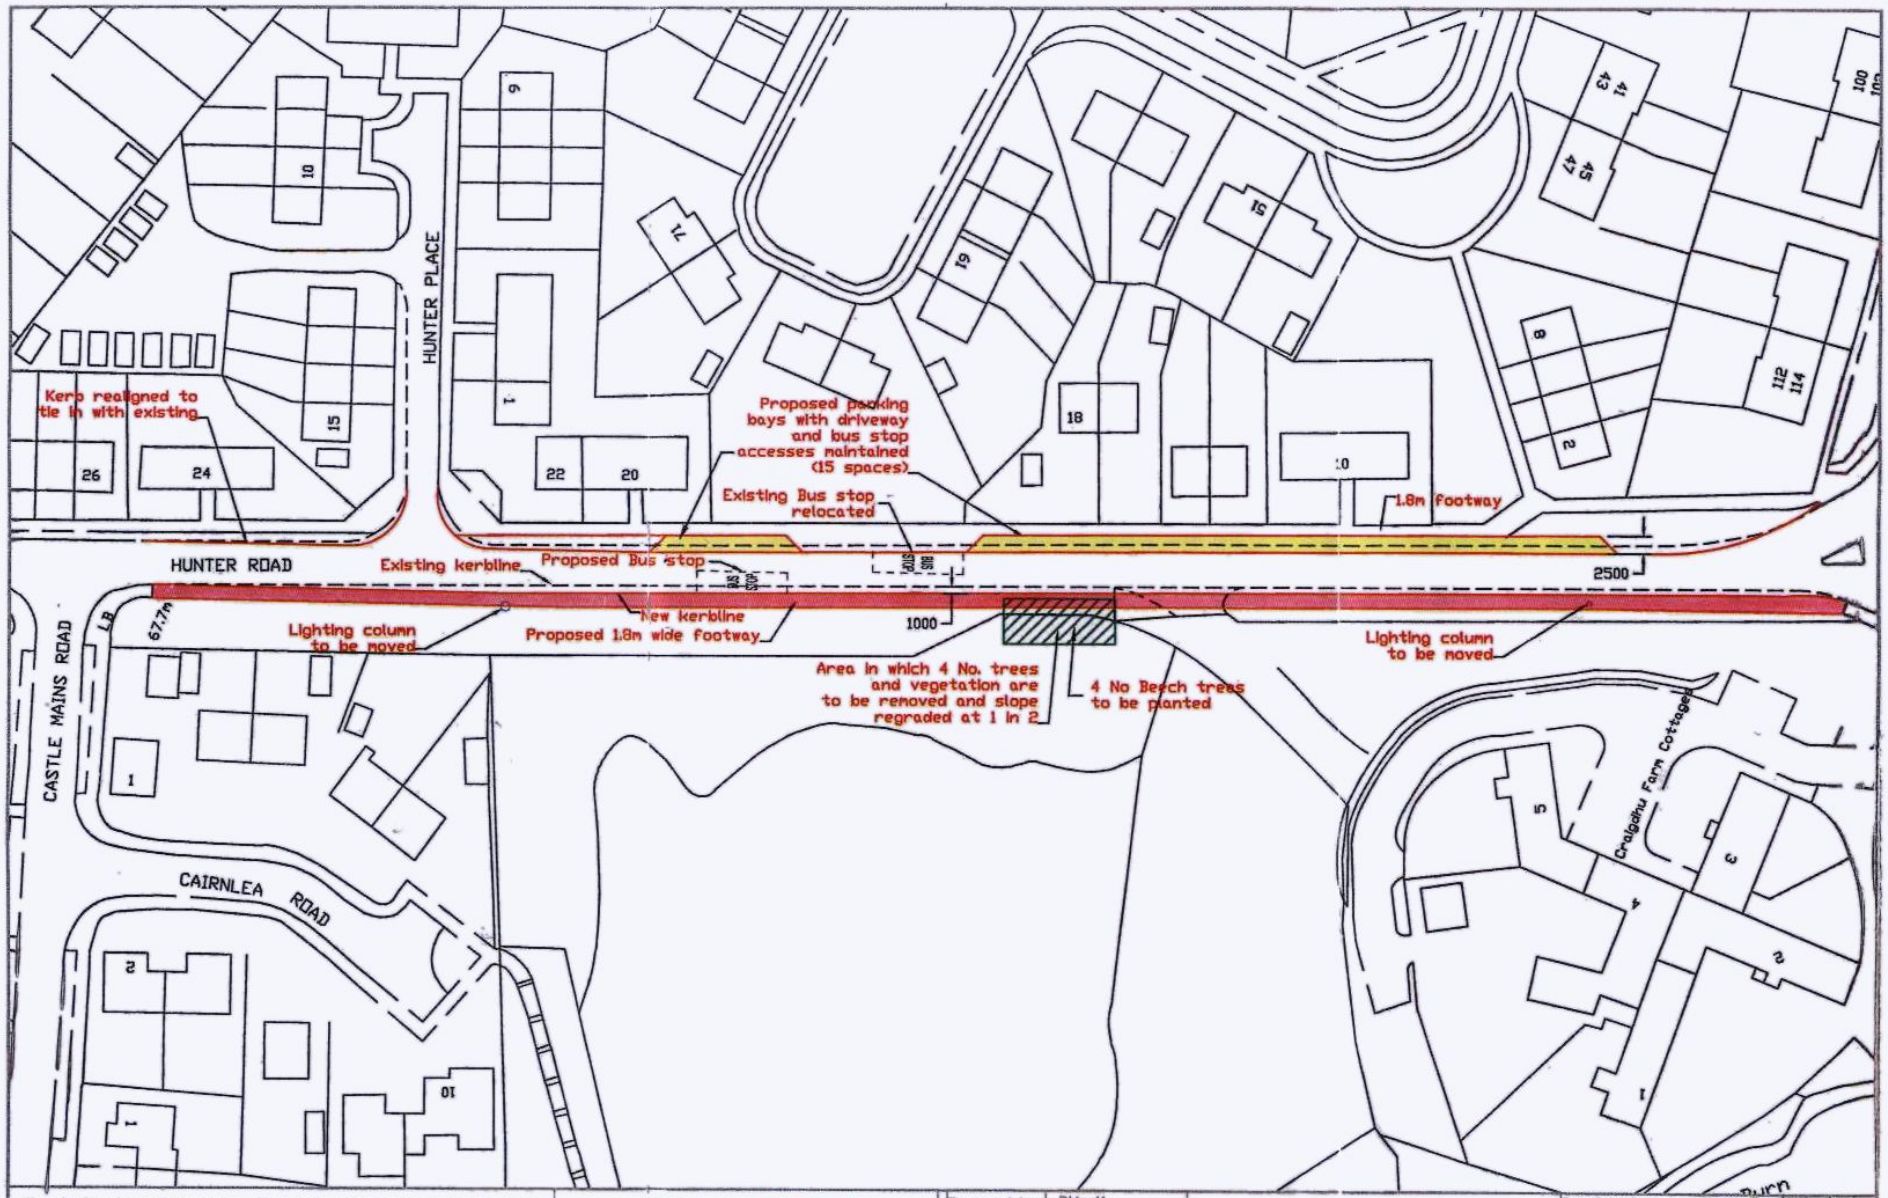

East Dunbartonshire Council, Environment, Roads

Design Office: Civils Design, The Triangle
Kirkintilloch Rd Bishopbriggs G64 2TR

Hunter Road Improvements

Prepared by	DMacK
Traced by	ACAD2002
Checked by	
Date	OCT 06
Issued by:	

Proposed Plan

Drawing No:

File No:

Scale : NTS

Status P T C R

Revision
Issued Status
Preliminary
Tender
Contract
Record

ODS: 420*297